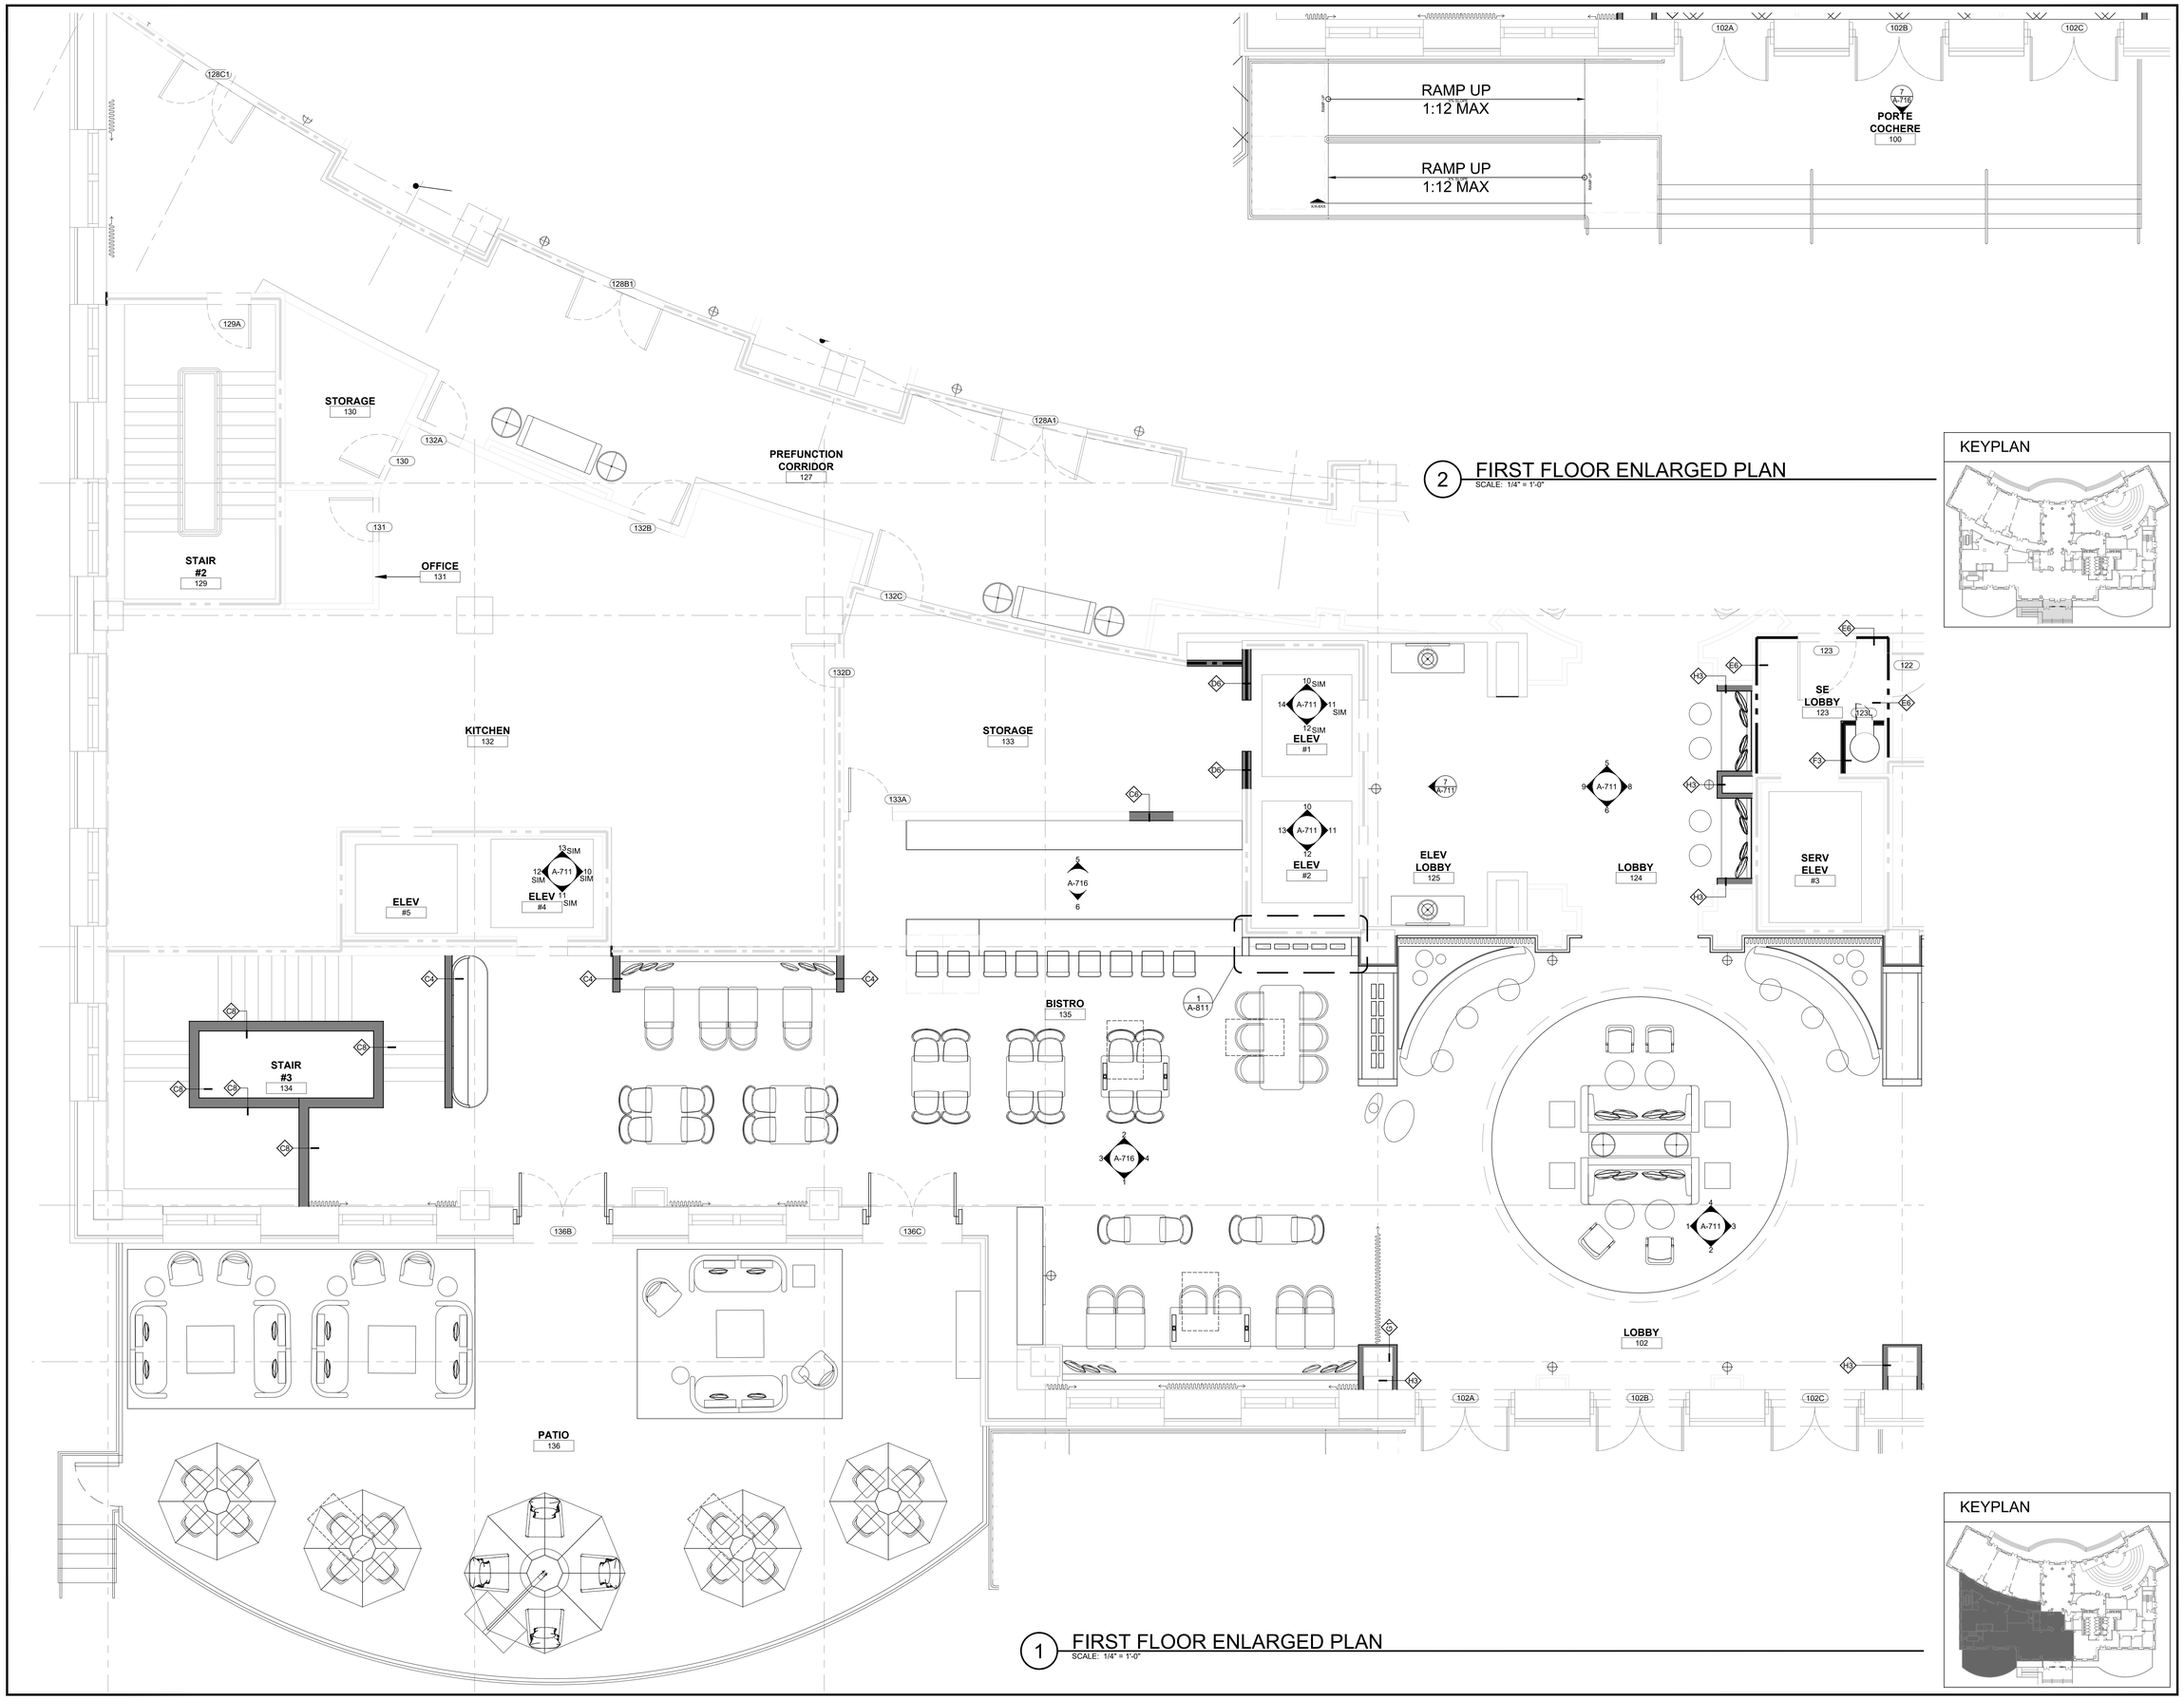

2 FIRST FLOOR ENLARGED PLAN
SCALE: 1/4" = 1'-0"

1 FIRST FLOOR ENLARGED PLAN
SCALE: 1/4" = 1'-0"

KEYPLAN

KEYPLAN

STIPULATION FOR REUSE:

THIS DRAWING WAS PREPARED FOR USE ON A SPECIFIC SITE AT DULUTH, GA CONTEMPORANEOUSLY WITH ITS ISSUE DATE AS NOTED BELOW, AND IT IS NOT SUITABLE FOR USE ON A DIFFERENT PROJECT SITE OR AT A LATER TIME. USE OF THIS DRAWING FOR REFERENCE OR EXAMPLE ON ANOTHER PROJECT REQUIRES THE SERVICES OF PROPERLY LICENSED ARCHITECTS AND ENGINEERS. REPRODUCTION OF THIS DRAWING FOR REUSE ON ANOTHER PROJECT IS NOT AUTHORIZED AND MAY BE CONTRARY TO THE LAW.

CONSULTANTS:

THE STRICKLANDER

MARRIOTT AUTOGRAPH

PUBLIC SPACE

6405 SUGARLOAF PARKWAY
DULUTH, GEORGIA 30097

INTERIM REVIEW
NOT FOR
REGULATORY
APPROVAL,
PERMITTING OR
CONSTRUCTION

ISSUE BLOCK:

DOCUMENT DATE:	XX/XX/2025
DRAWN BY:	
CHECKED BY:	
PROJECT NO.:	JHD-024-NA-100002

SHEET TITLE:

FIRST FLOOR
ENLARGED
PLAN

SHEET NUMBER:

A-425