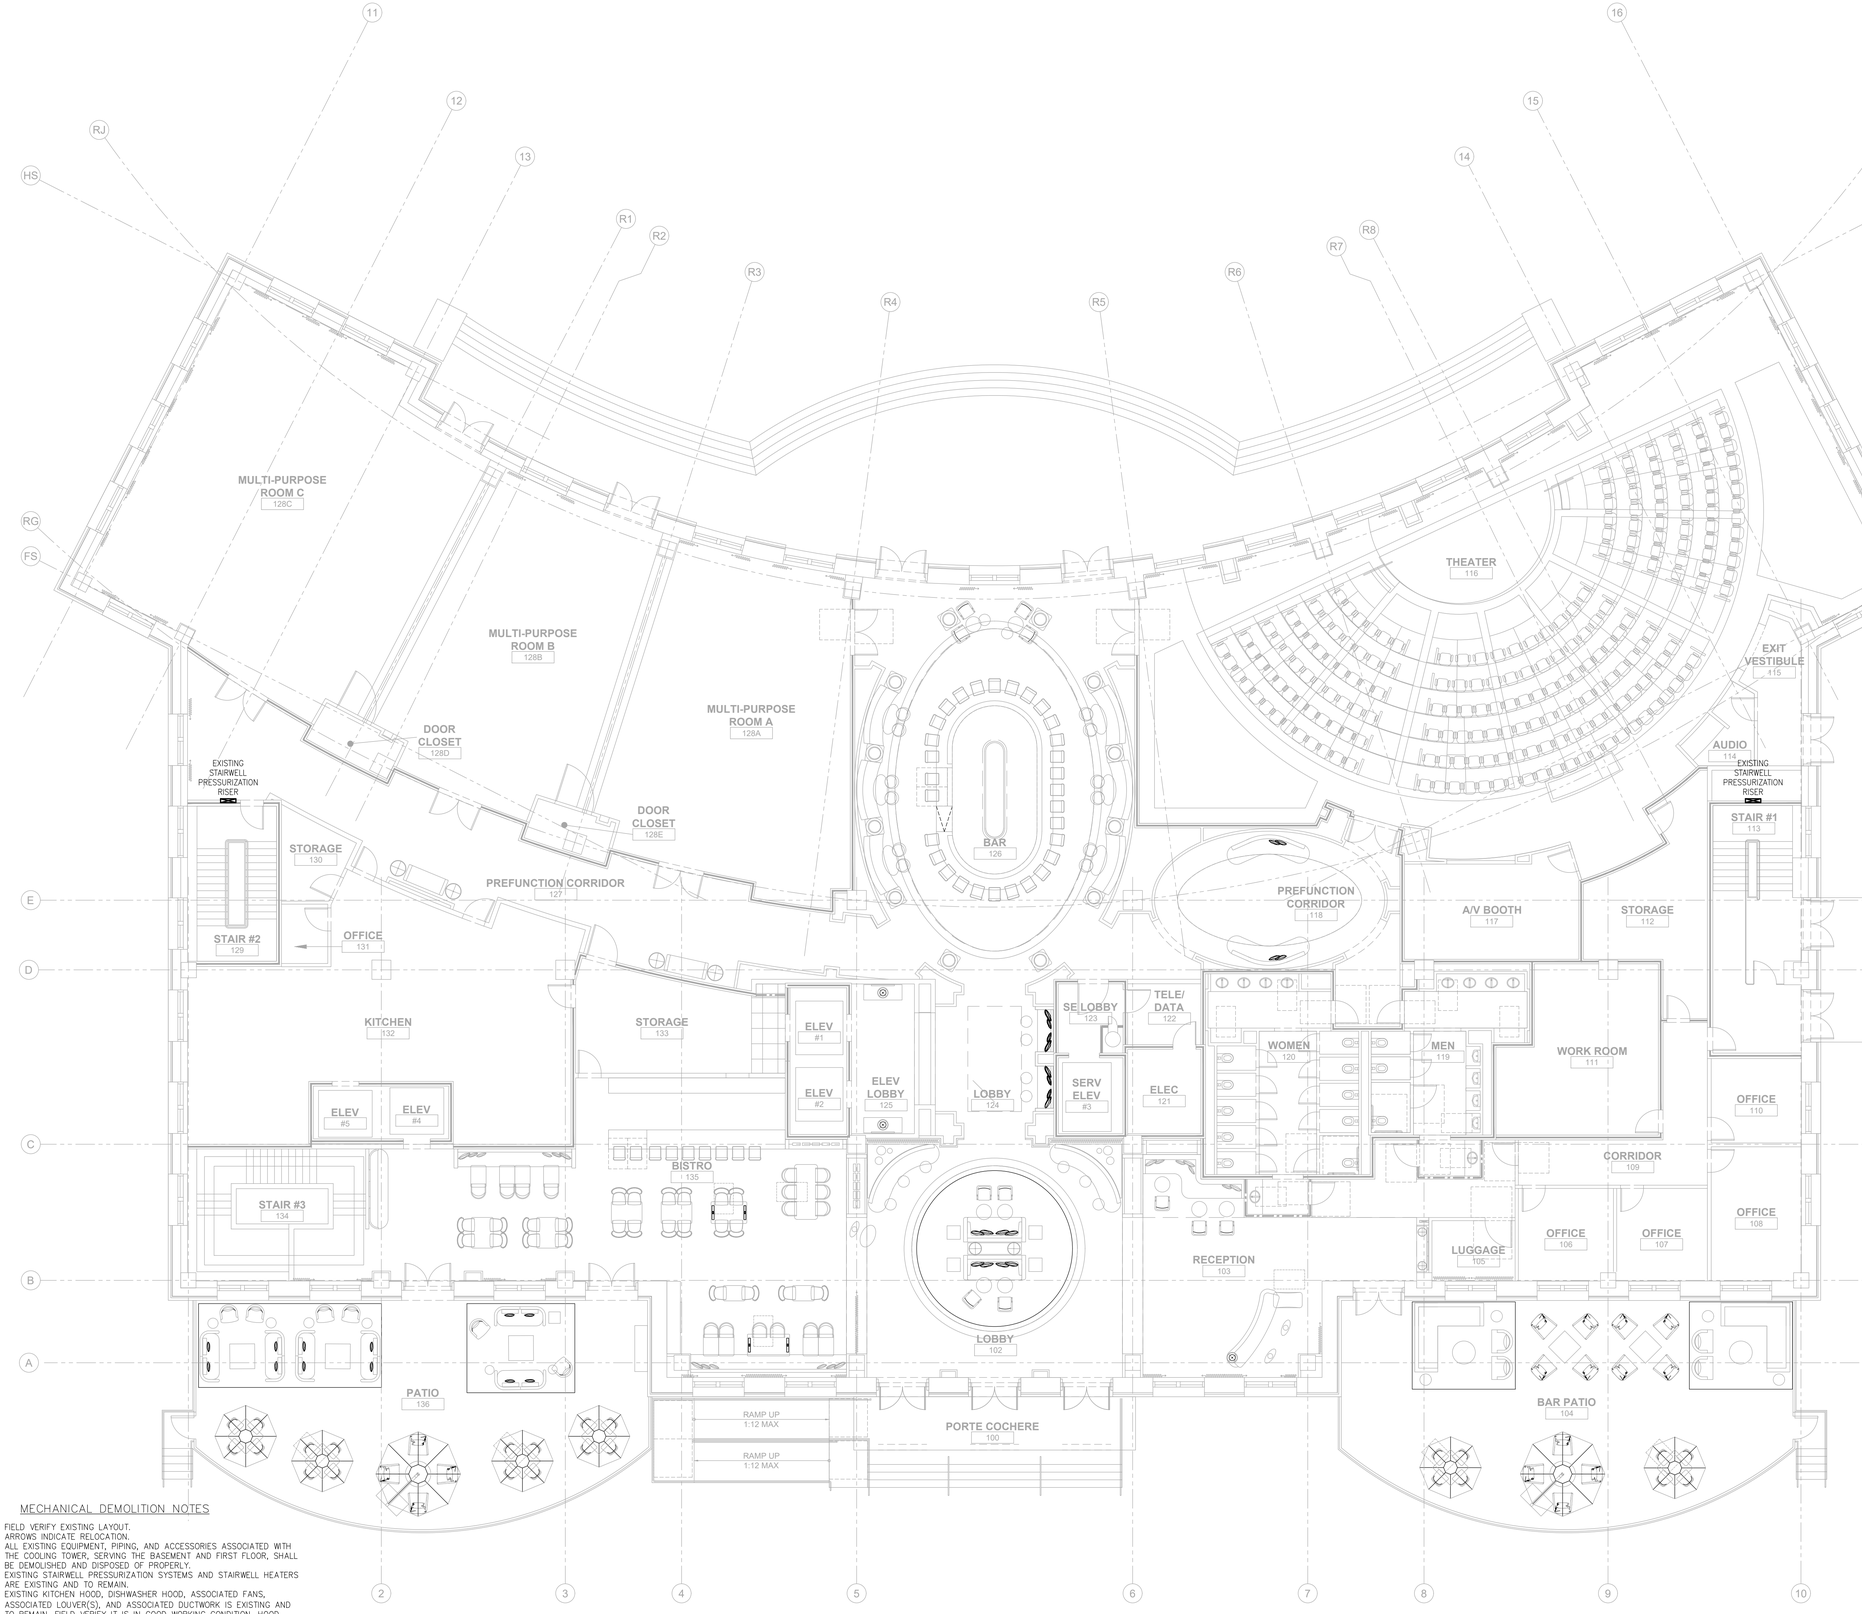

HVAC SYMBOLS

⊠	SUPPLY GRILL
⊠	RETURN GRILL
⊠	EXHAUST GRILL
◪	EXHAUST FAN
t	SPIN-IN
– – – –	EXISTING DUCTWORK
———	NEW DUCTWORK
~	FLEX DUCTWORK
Ⓢ	TEMPERATURE SENSOR
Ⓒ	CO2 SENSOR
Ⓣ	PROGRAMMABLE THERMOSTAT
T_O	PROGRAMMABLE THERMOSTAT W/ OCCUPANCY SENSOR
VD	VOLUME DAMPER
FD	FIRE DAMPER
FSD	FIRE-SMOKE DAMPER
	SIDEWALL AIR SUPPLY GRILLS
	SIDEWALL AIR TRANSFER GRILLS

MECHANICAL DEMOLITION NOTES

1. FIELD VERIFY EXISTING LAYOUT.
2. ARROWS INDICATE RELOCATION.
3. ALL EXISTING EQUIPMENT, PIPING, AND ACCESSORIES ASSOCIATED WITH THE COOLING TOWER, SERVING THE BASEMENT AND FIRST FLOOR, SHALL BE DEMOLISHED AND DISPOSED OF PROPERLY.
4. EXISTING STAIRWELL PRESSURIZATION SYSTEMS AND STAIRWELL HEATERS ARE EXISTING AND TO REMAIN.
5. EXISTING KITCHEN HOOD, DISHWASHER HOOD, ASSOCIATED FANS, ASSOCIATED LOUVER(S), AND ASSOCIATED DUCTWORK IS EXISTING AND TO REMAIN. FIELD VERIFY IT IS IN GOOD WORKING CONDITION. HOOD, FANS, LOUVER(S), AND DUCTWORK SHALL BE CLEANED PRIOR TO OPEN.
6. EQUIPMENT, DUCTWORK, AND GRILLES SHOWN AS HATCHED SHALL BE DEMOLISHED AND DISPOSED OF PROPERLY.
7. EXISTING EQUIPMENT, DUCTWORK, AND GRILLES CAN BE REUSED IF THEY ARE IN GOOD WORKING CONDITION AND SATISFY THE MINIMUM AIRFLOW REQUIREMENTS.

1 HVAC Demolition Plan - Level 1

SCALE: 1/8" = 1'-0"

STIPULATION FOR REUSE:

THIS DRAWING WAS PREPARED FOR USE ON A SPECIFIC SITE AT DULUTH, GA CONTEMPORANEOUSLY WITH ITS ISSUE DATE AS NOTED BELOW, AND IT IS NOT SUITABLE FOR USE ON A DIFFERENT PROJECT SITE OR AT A LATER TIME. USE OF THIS DRAWING FOR REFERENCE OR EXAMPLE ON ANOTHER PROJECT REQUIRES THE SERVICES OF PROPERLY LICENSED ARCHITECTS AND ENGINEERS. REPRODUCTION OF THIS DRAWING FOR REUSE ON ANOTHER PROJECT IS NOT AUTHORIZED AND MAY BE CONTRARY TO THE LAW.

CONSULTANTS:

Beach Engineering Solutions Team
Mechanical, Electrical & Plumbing Engineering
(678) 665-3280
Project Number: 23-547

THE STRICKLANDER
MARRIOTT AUTOGRAPH
PUBLIC SPACE
6405 SUGARLOAF PARKWAY
DULUTH, GEORGIA 30097

INTERIM REVIEW
NOT FOR REGULATORY APPROVAL, PERMITTING OR CONSTRUCTION

ISSUE BLOCK:

DOCUMENT DATE:	04/02/2026
DRAWN BY:	CL/YC
CHECKED BY:	BGB
PROJECT NO.:	JHD-024-NA-100002

SHEET TITLE:

HVAC DEMOLITION PLAN - LEVEL 1

SHEET NUMBER:

M-102