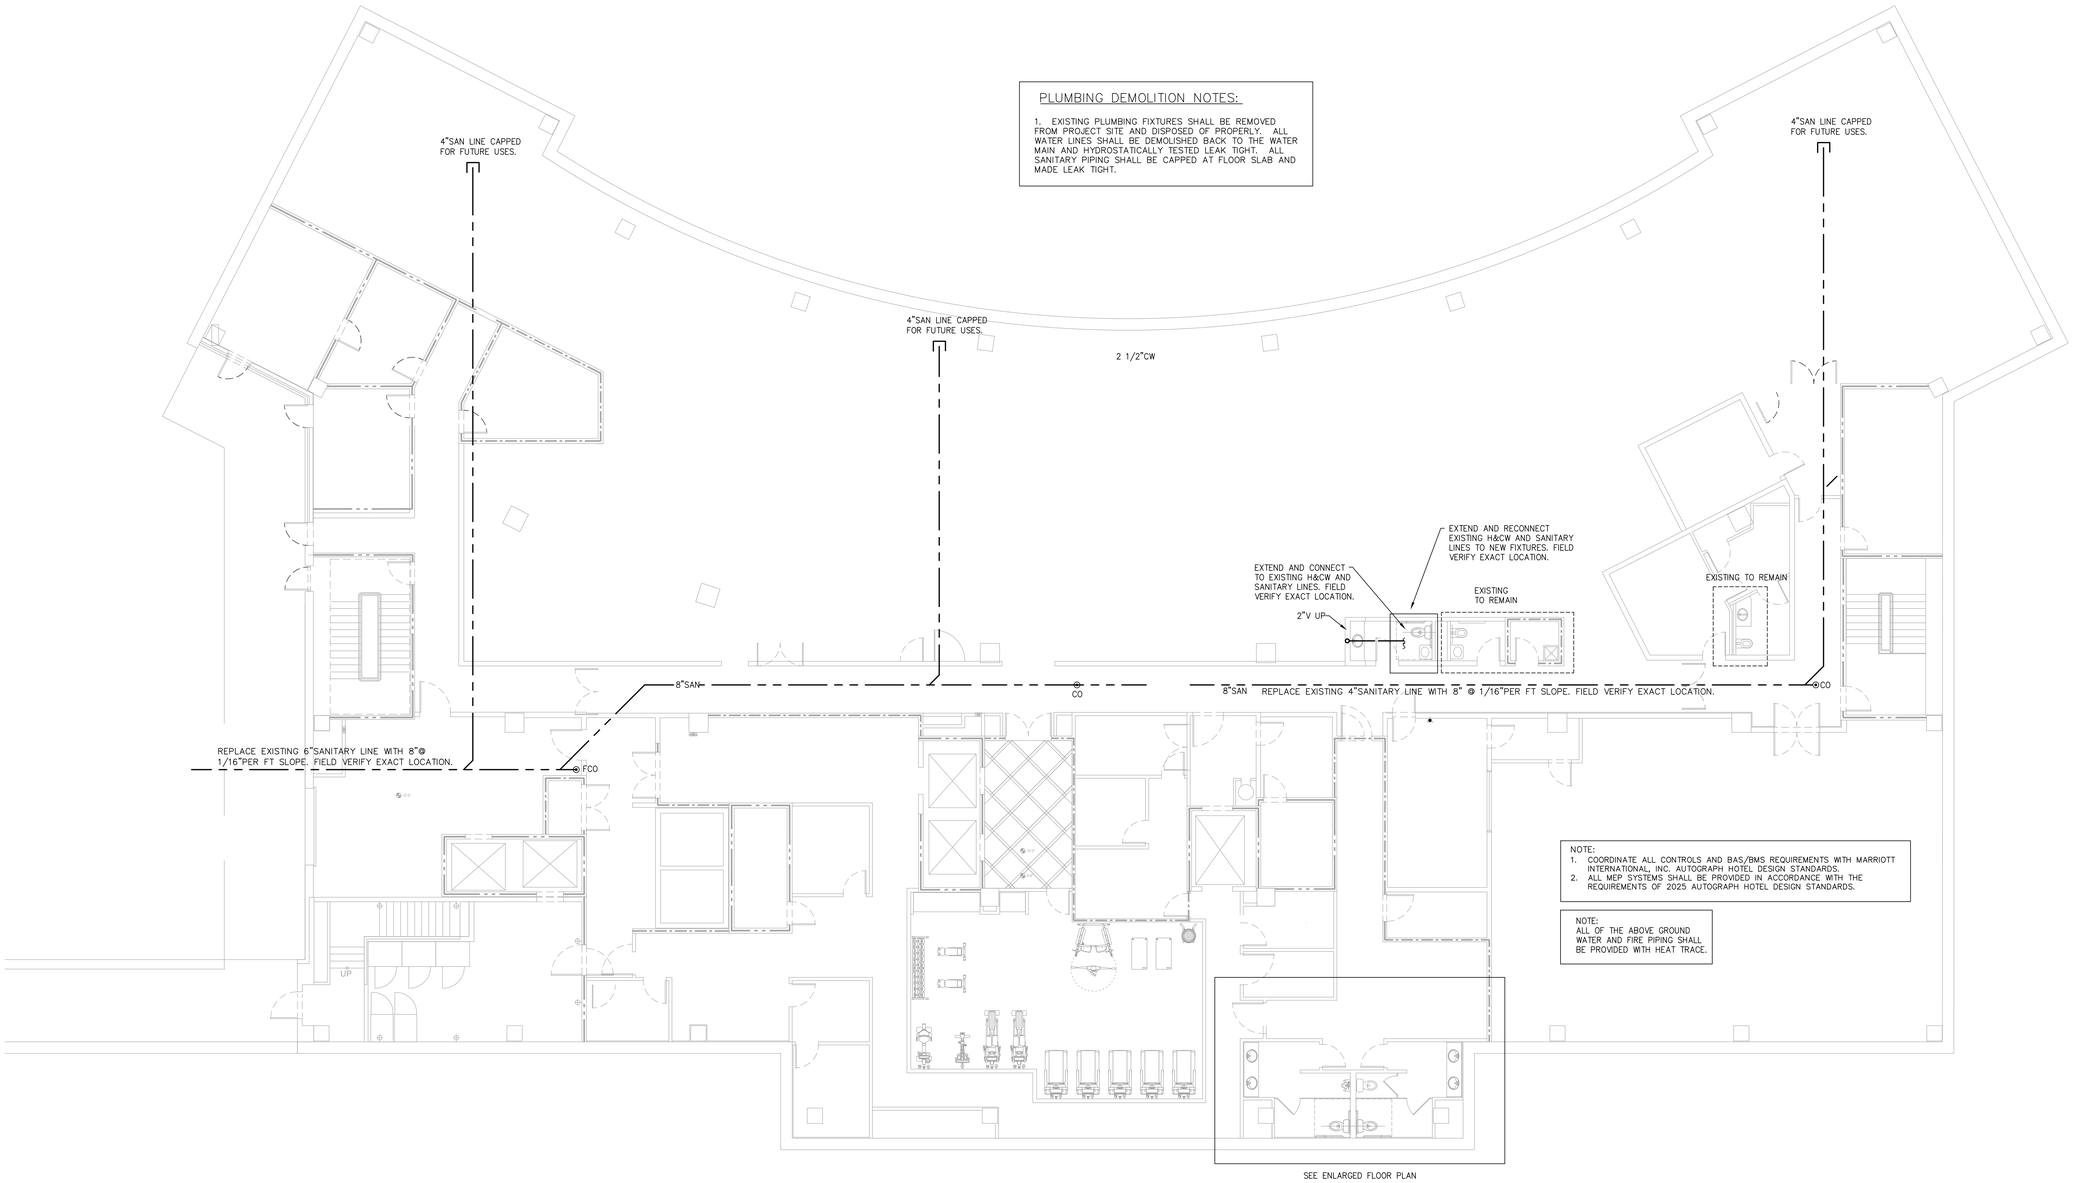

PLUMBING DEMOLITION NOTES:

1. EXISTING PLUMBING FIXTURES SHALL BE REMOVED FROM PROJECT SITE AND DISPOSED OF PROPERLY. ALL WATER LINES SHALL BE DEMOLISHED BACK TO THE WATER MAIN AND HYDROSTATICALLY TESTED LEAK TIGHT. ALL SANITARY PIPING SHALL BE CAPPED AT FLOOR SLAB AND MADE LEAK TIGHT.

NOTE:
1. COORDINATE ALL CONTROLS AND BAS/BMS REQUIREMENTS WITH MARRIOTT INTERNATIONAL, INC. AUTOGRAPH HOTEL DESIGN STANDARDS.
2. ALL MEP SYSTEMS SHALL BE PROVIDED IN ACCORDANCE WITH THE REQUIREMENTS OF 2025 AUTOGRAPH HOTEL DESIGN STANDARDS.

NOTE:
ALL OF THE ABOVE GROUND WATER AND FIRE PIPING SHALL BE PROVIDED WITH HEAT TRACE.

1 Plumbing Sanitary Floor Plan - Basement

SCALE: 1/8" = 1'-0"

STIPULATION FOR REUSE:

THIS DRAWING WAS PREPARED FOR USE ON A SPECIFIC SITE AT DULUTH, GA CONTEMPORANEOUSLY WITH ITS ISSUE DATE AS NOTED BELOW, AND IT IS NOT SUITABLE FOR USE ON A DIFFERENT PROJECT SITE OR AT A LATER TIME. USE OF THIS DRAWING FOR REFERENCE OR EXAMPLE ON ANOTHER PROJECT REQUIRES THE SERVICES OF PROPERLY LICENSED ARCHITECTS AND ENGINEERS. REPRODUCTION OF THIS DRAWING FOR REUSE ON ANOTHER PROJECT IS NOT AUTHORIZED AND MAY BE CONTRARY TO THE LAW.

CONSULTANTS:

Beach Engineering Solutions Team
Mechanical, Electrical & Plumbing Engineering
(678) 665-3280
Project Number: 23-547

THE STRICKLANDER
MARRIOTT AUTOGRAPH
PUBLIC SPACE
6405 SUGARLOAF PARKWAY
DULUTH, GEORGIA 30097

INTERIM REVIEW
NOT FOR REGULATORY APPROVAL, PERMITTING OR CONSTRUCTION

ISSUE BLOCK:

DOCUMENT DATE:	04/02/2026
DRAWN BY:	CL/YC
CHECKED BY:	BGB
PROJECT NO.:	JHD-024-NA-100002

SHEET TITLE:

PLUMBING SANITARY FLOOR PLAN - BASEMENT

SHEET NUMBER:

P-101